WILTSHIRE COUNTY COUNCIL

Plan of Chiseldon House Hotel showing rooms approved for civil marriage ceremonies.

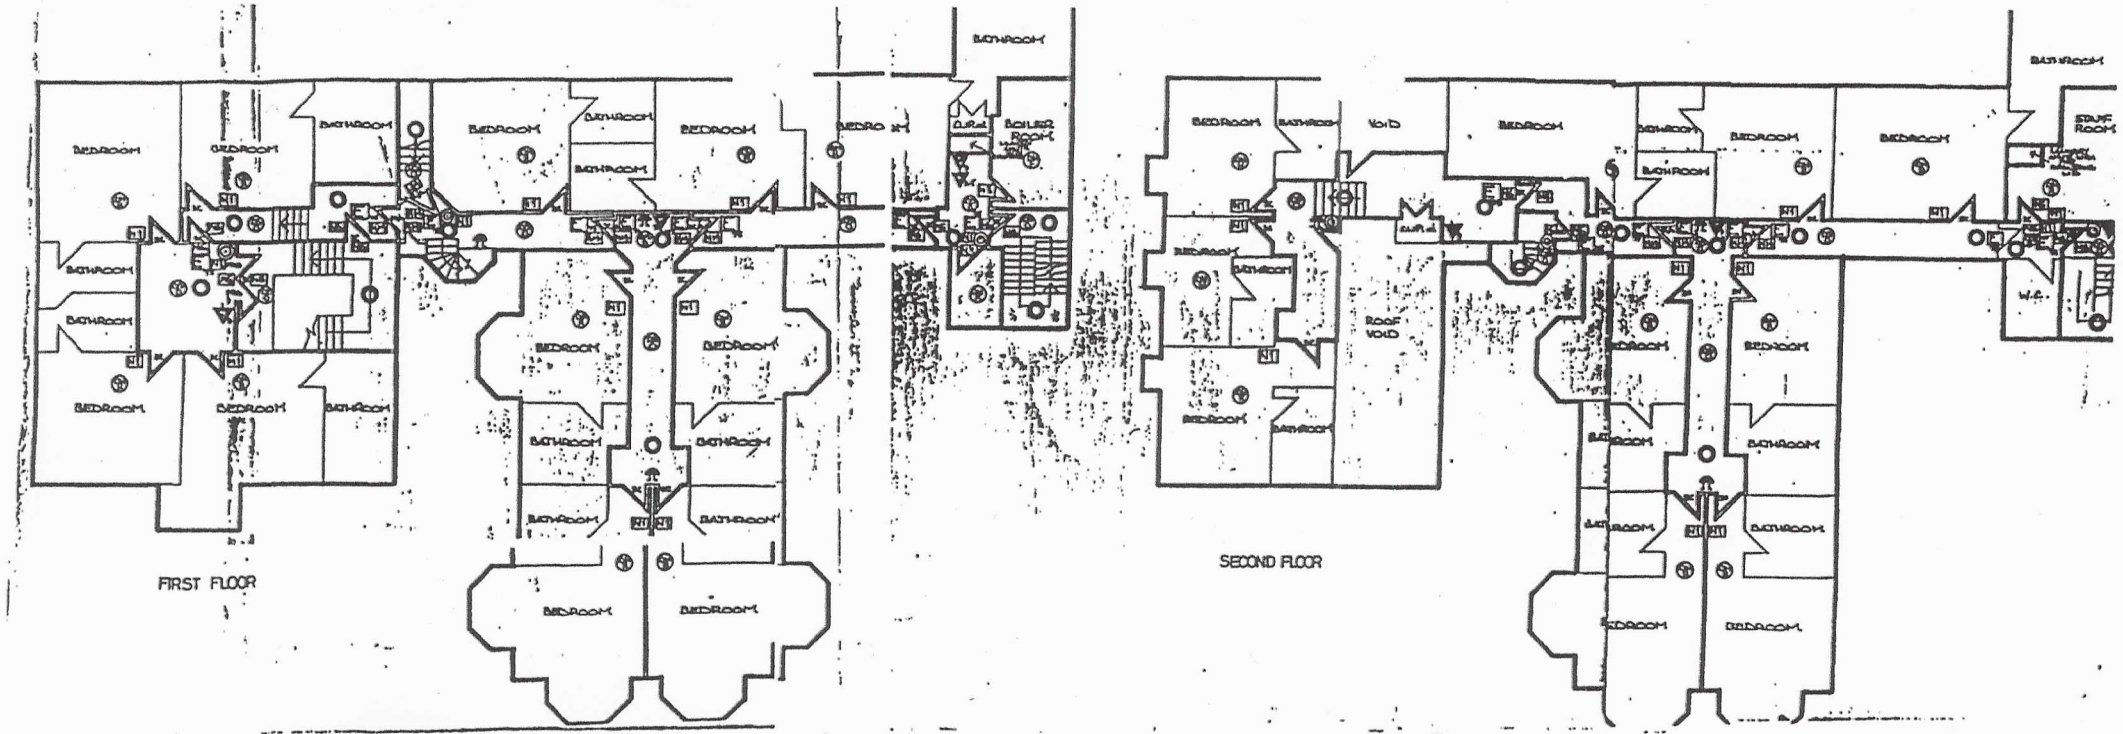

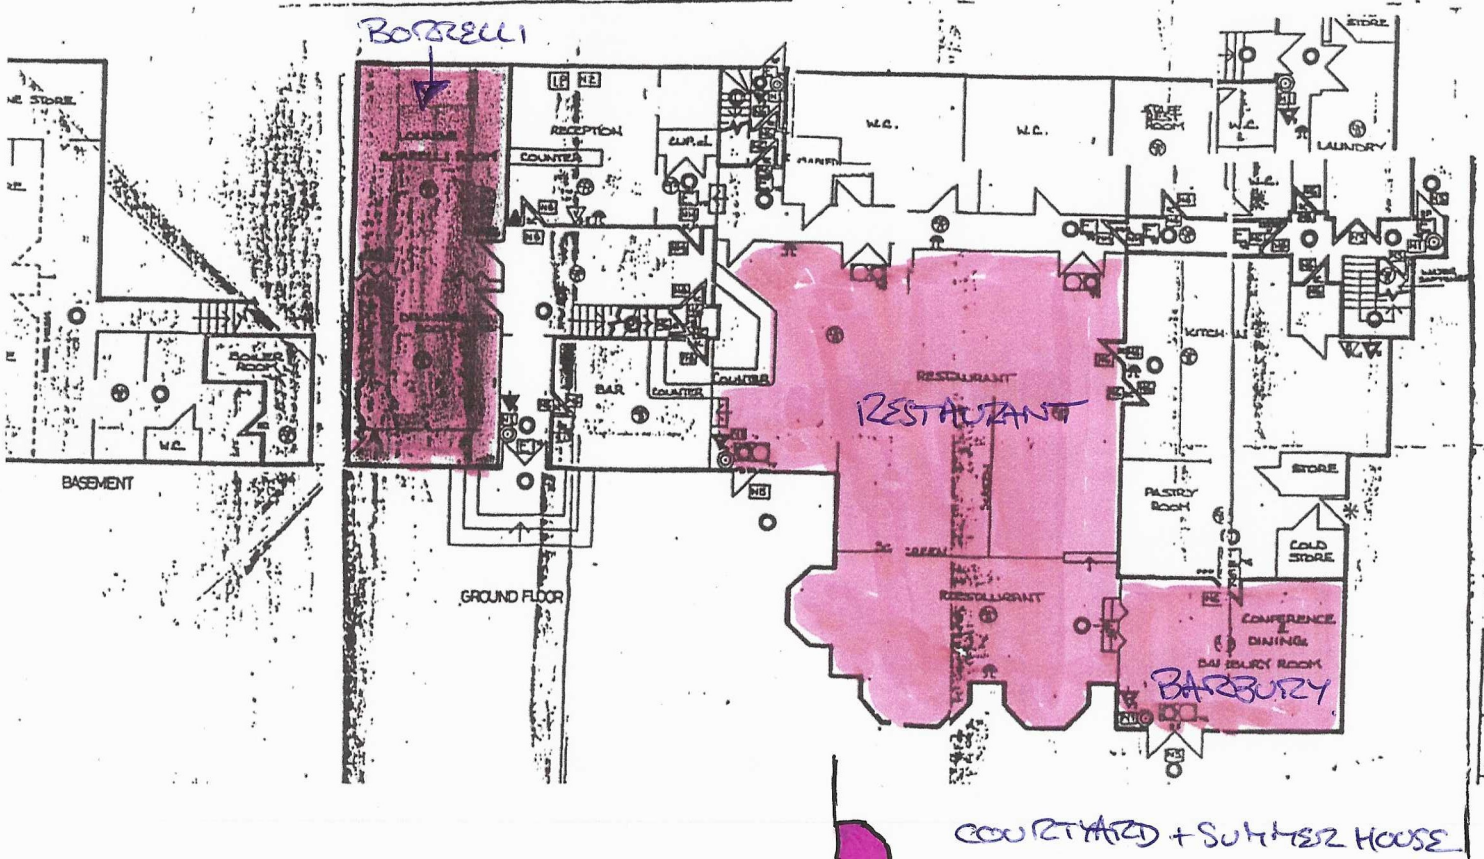

WILTSHIRE FIRE BRIGADE			
FP 66/52.	DRAWN W.E.H. A.C.S.	SCALE 1:100	DATE 17-8-90
PREMISES CHISLEDON HOUSE HOTEL, NEW ROAD, CHISLEDON, SWINDON.			